


ADMINISTRATION BUILDING

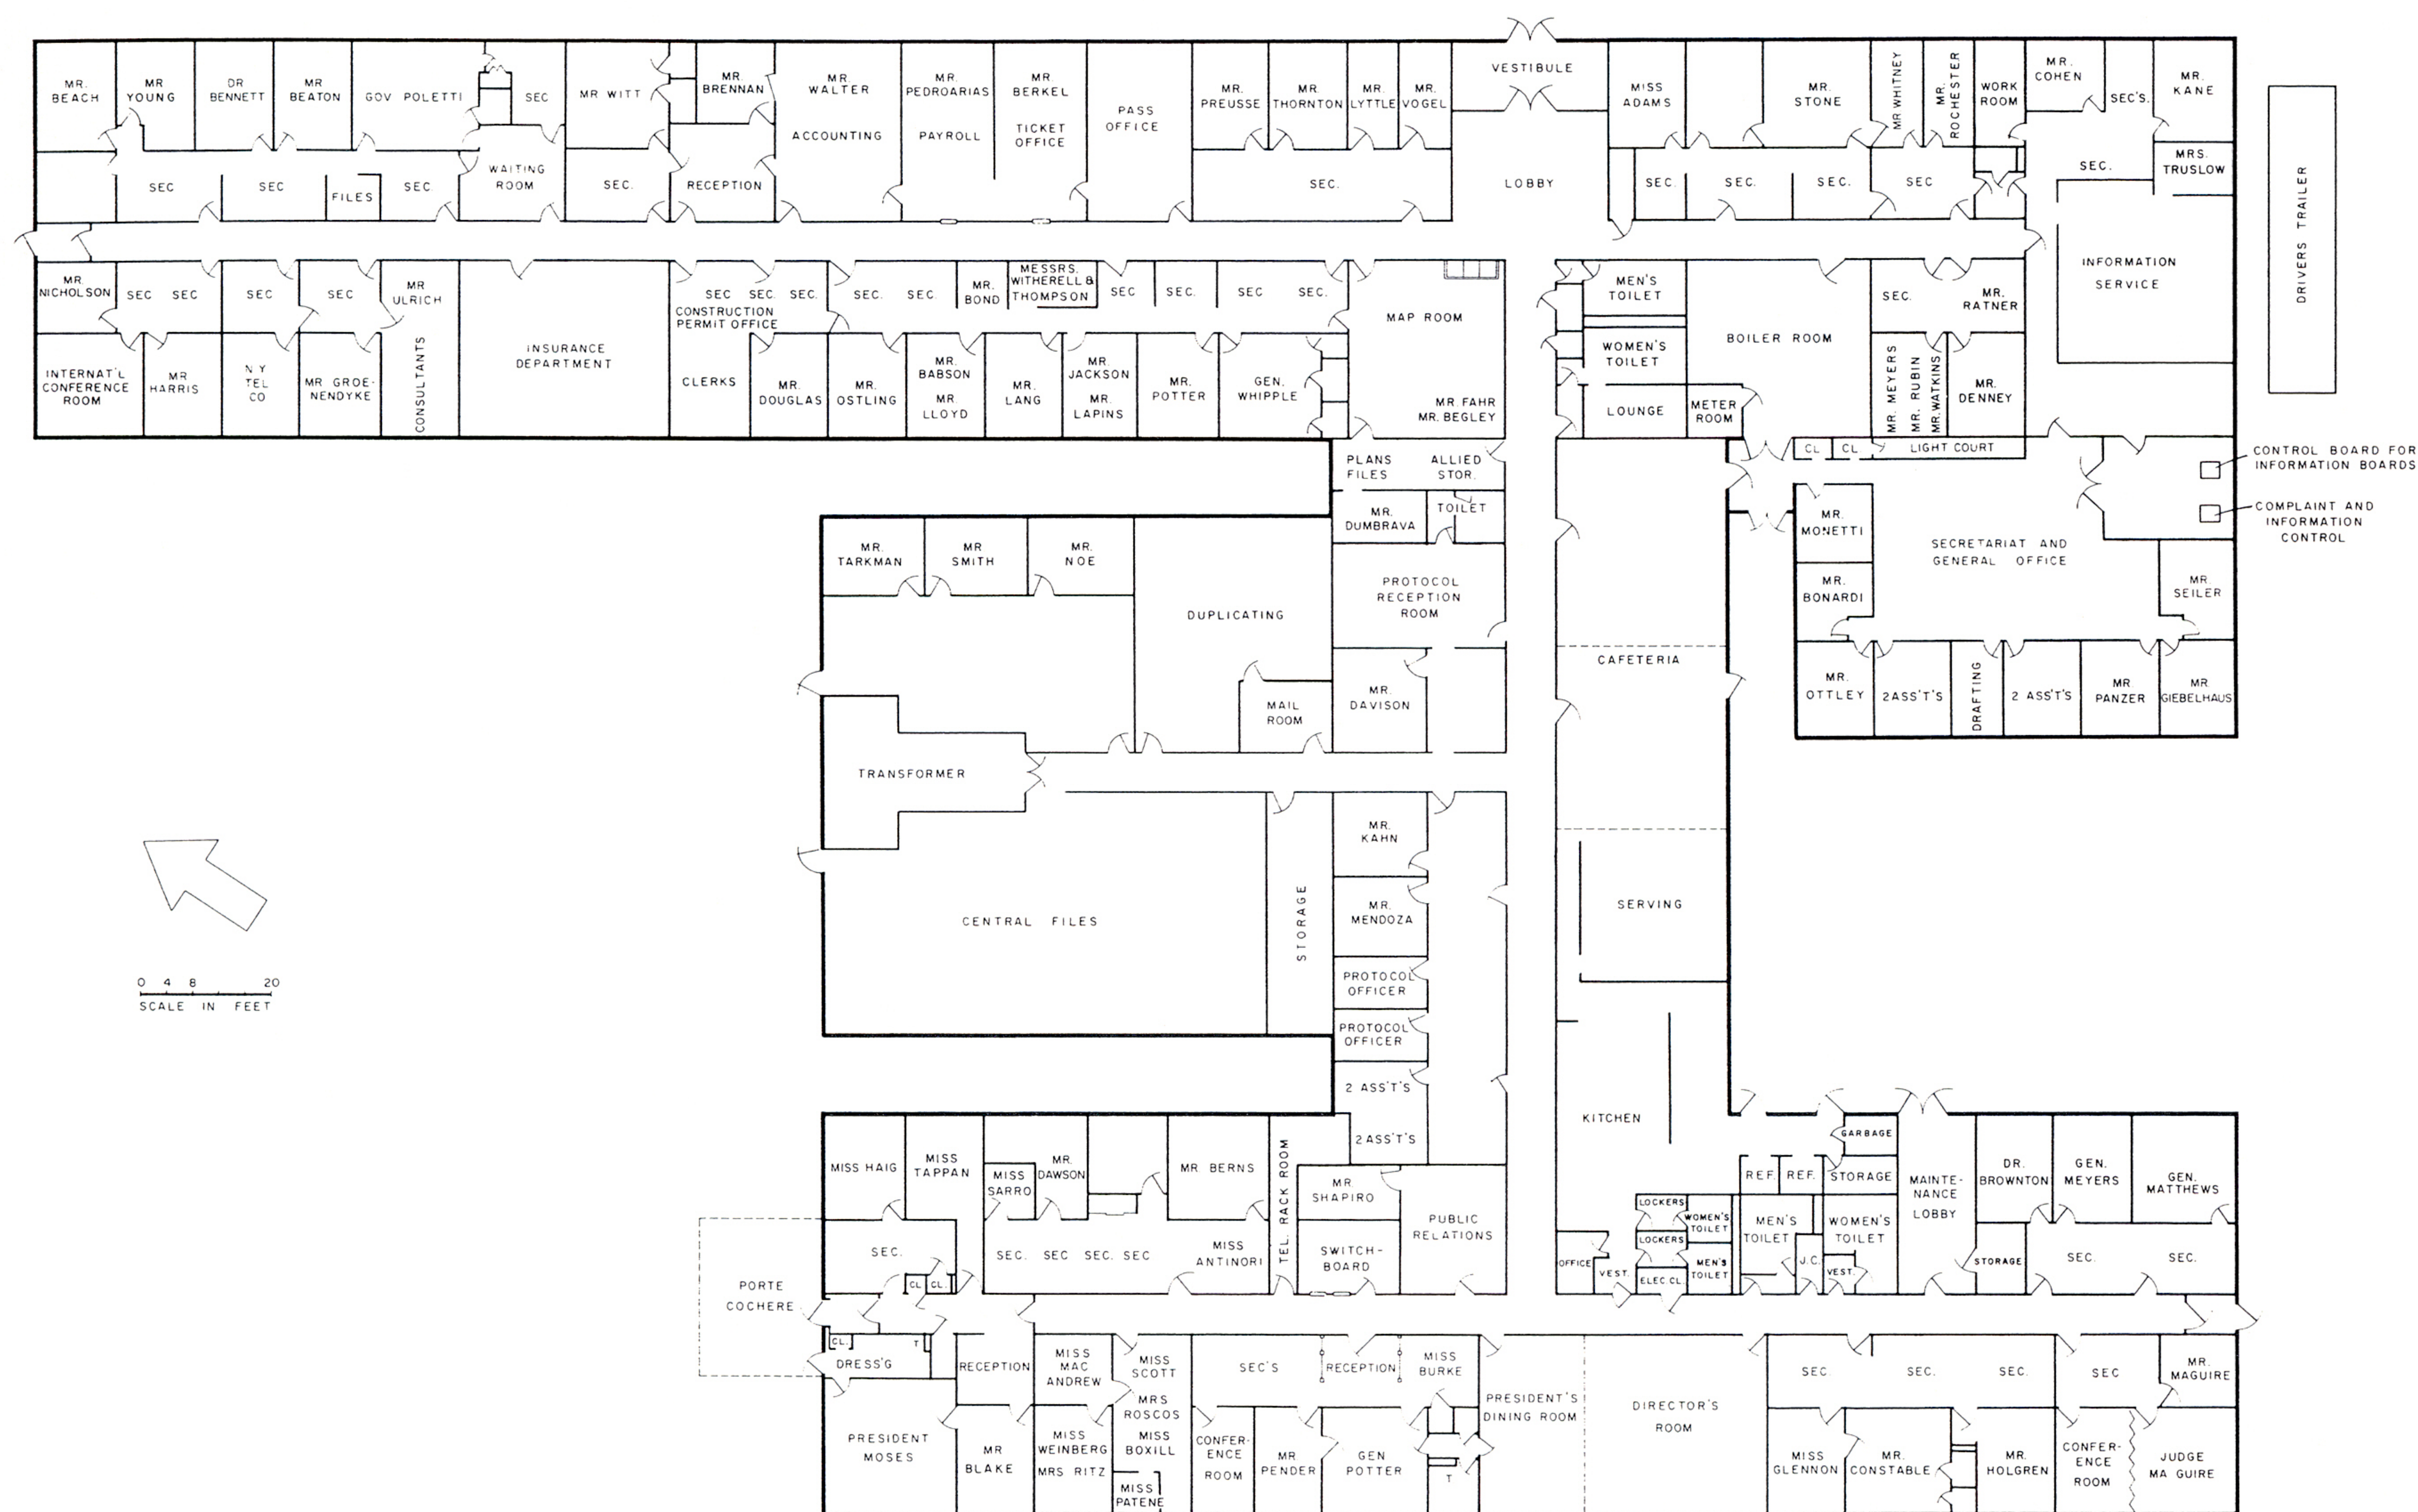

PLAN