NEW YORK WORLD'S FAIR 1964-1965

FLUSHING MEADOW PARK

FLUSHING AIRPORT AUTOMOBILE PARKING

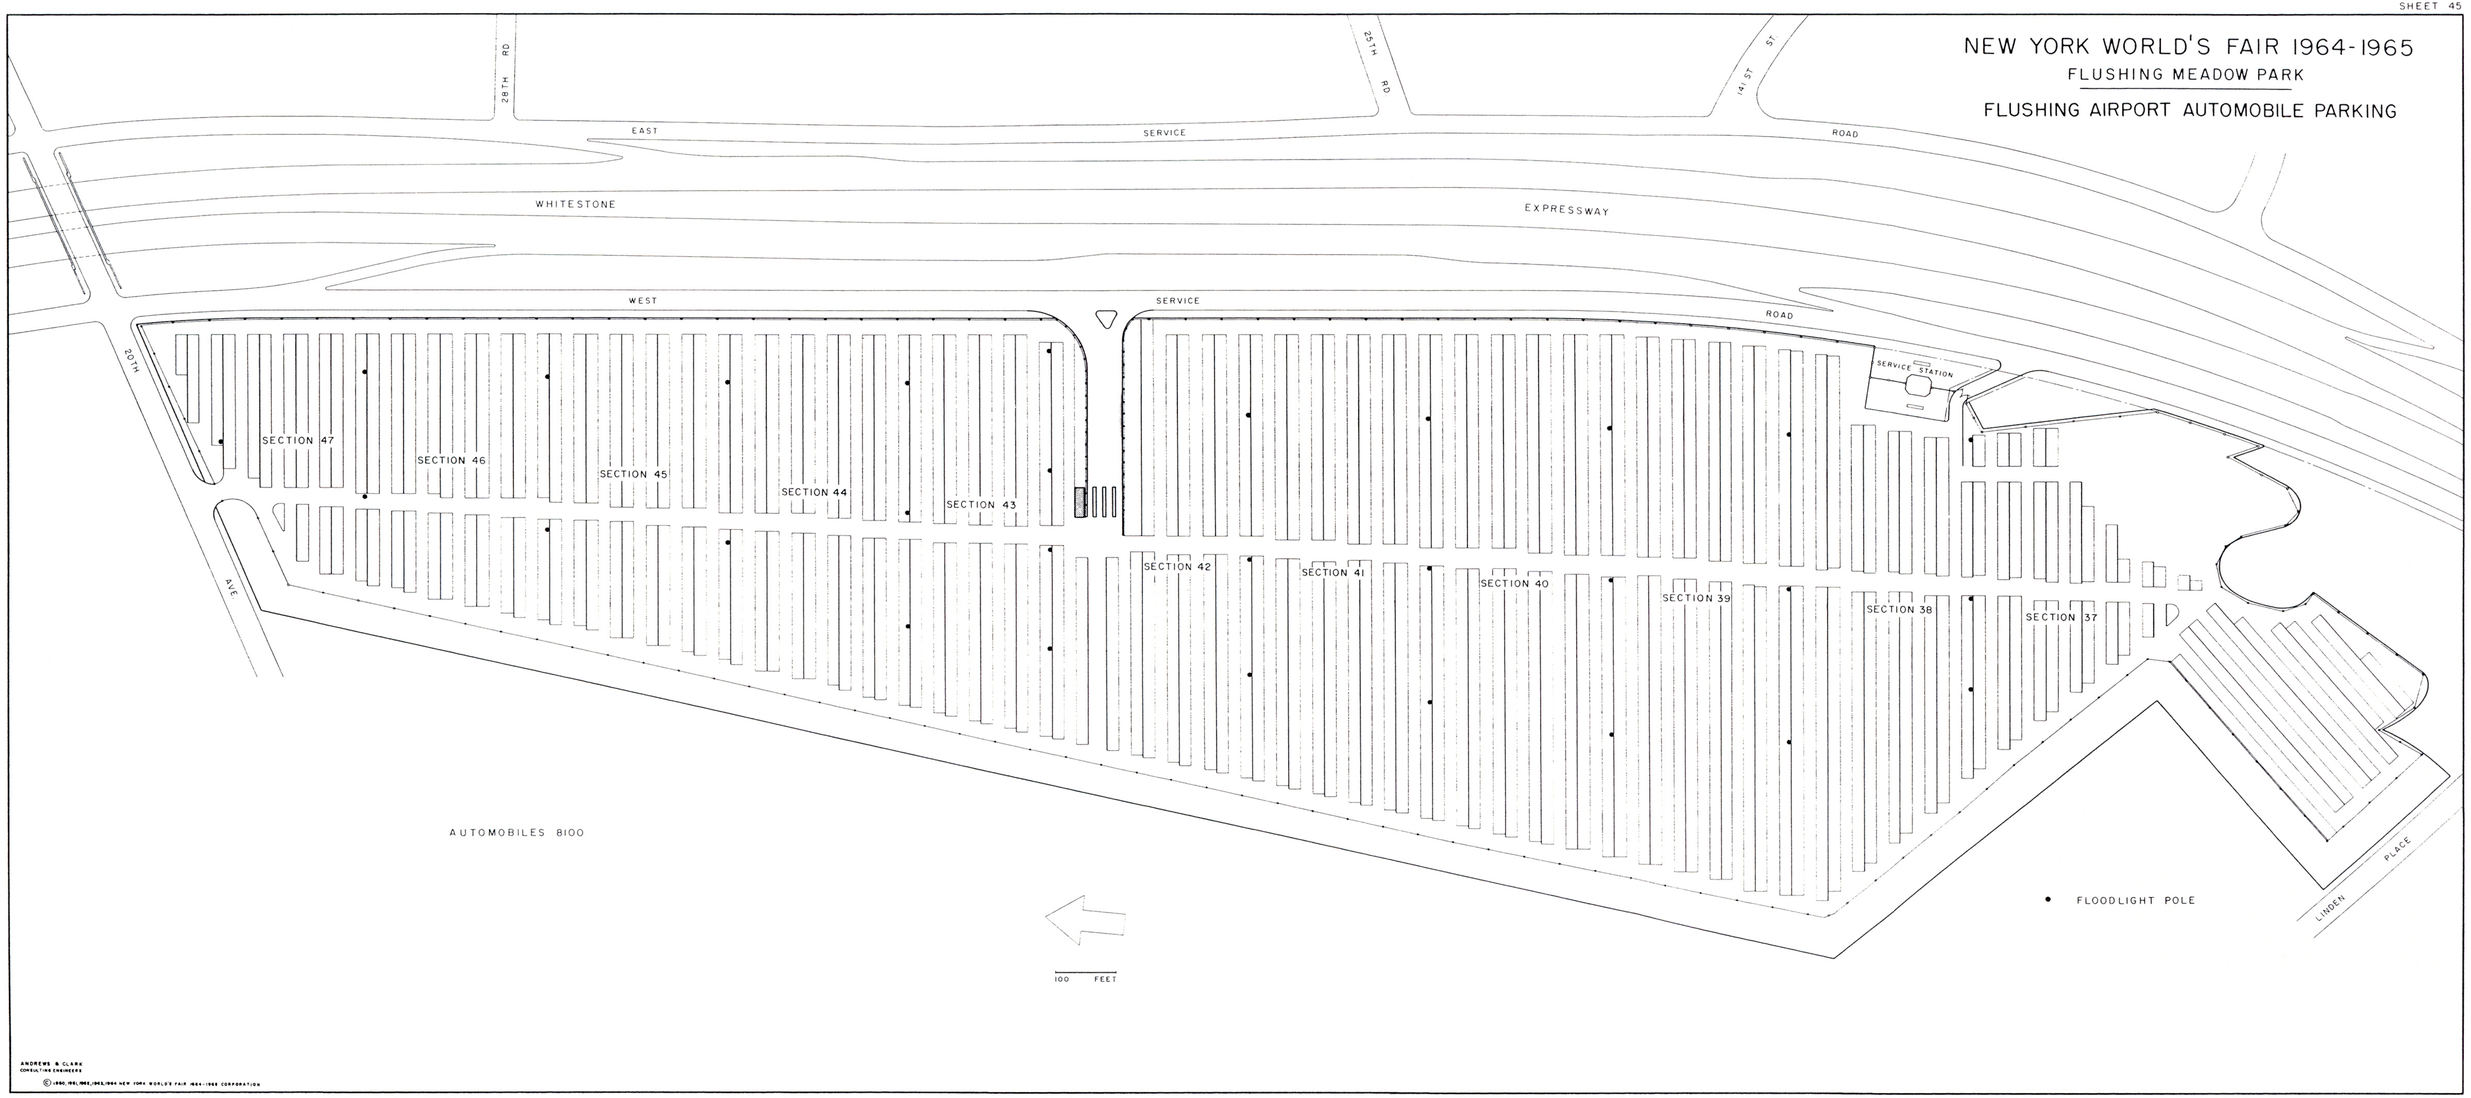

ANDREWS & CLARK
CONSULTING ENGINEERS

©1960,1961,1962,1963,1964 NEW YORK WORLD'S FAIR 1964-1965 CORPORATION