
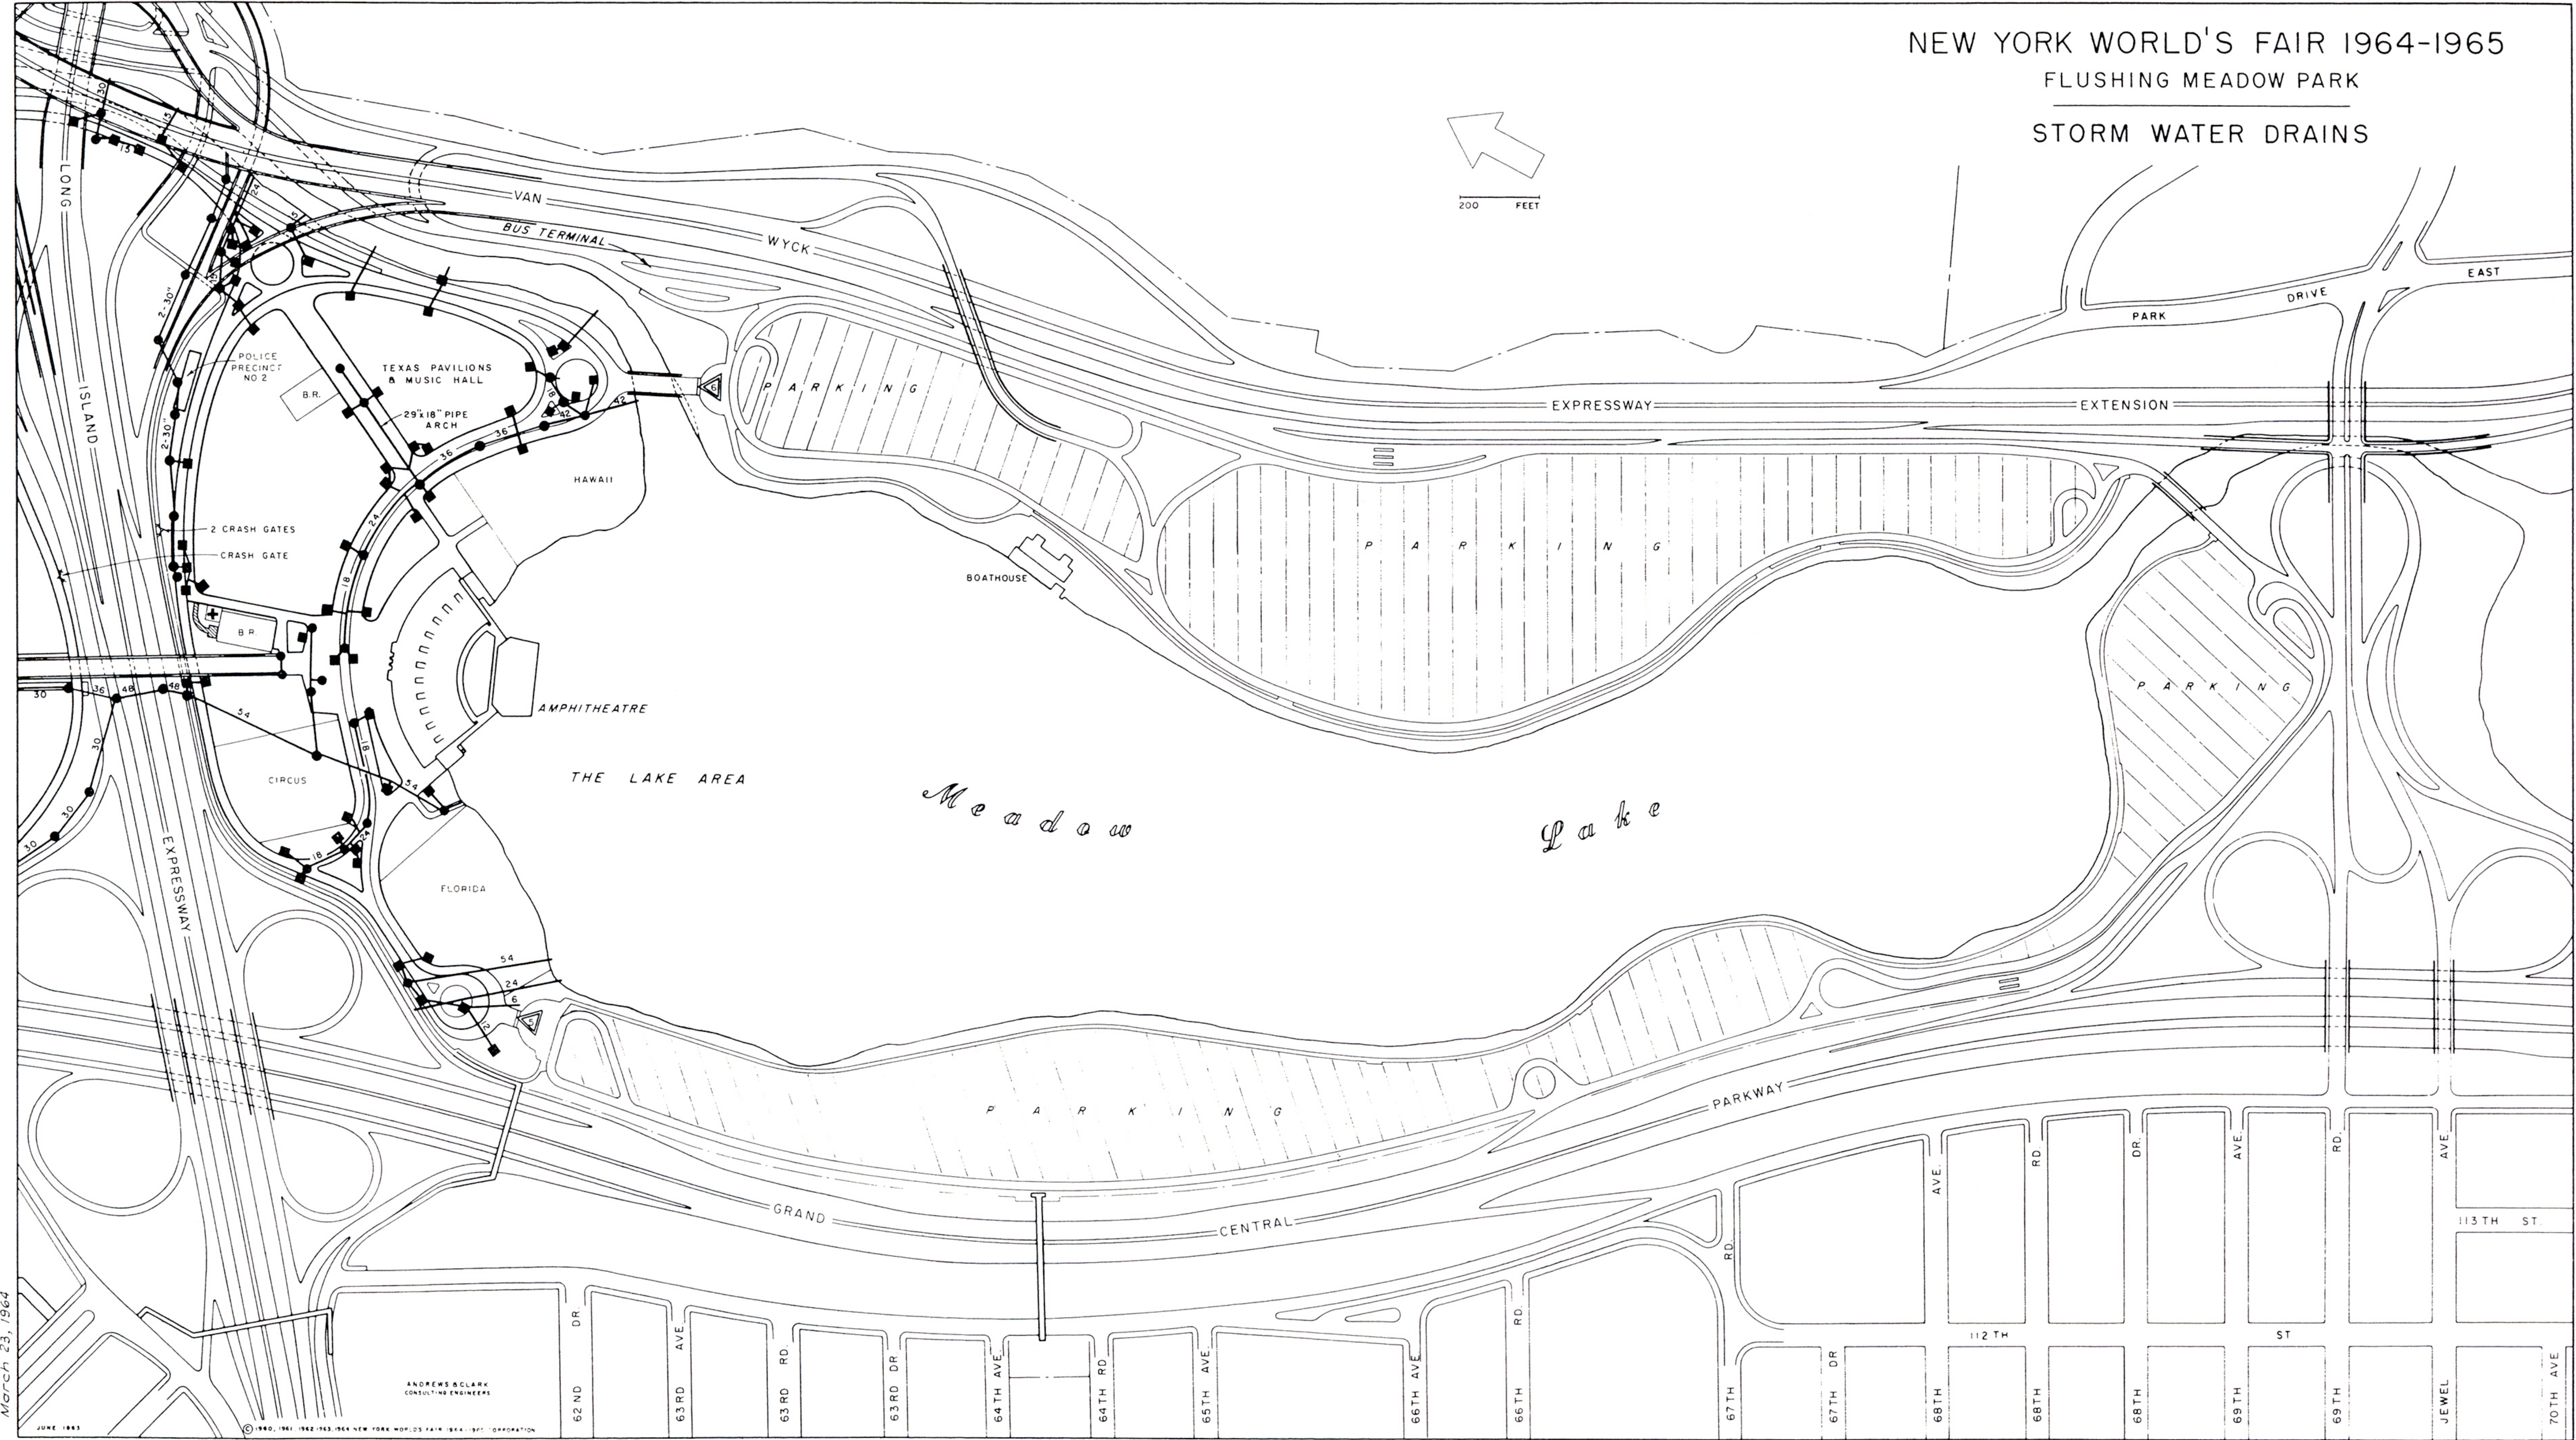


NEW YORK WORLD'S FAIR 1964-1965
FLUSHING MEADOW PARK
STORM WATER DRAINS

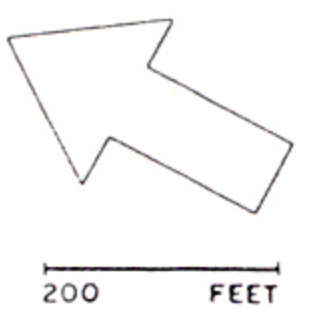

March 23, 1964

JUNE 1963
© 1960, 1961, 1962, 1963, 1964 NEW YORK WORLD'S FAIR, INC. - 1967 CORPORATION
ANDREWS & CLARK
CONSULTING ENGINEERS